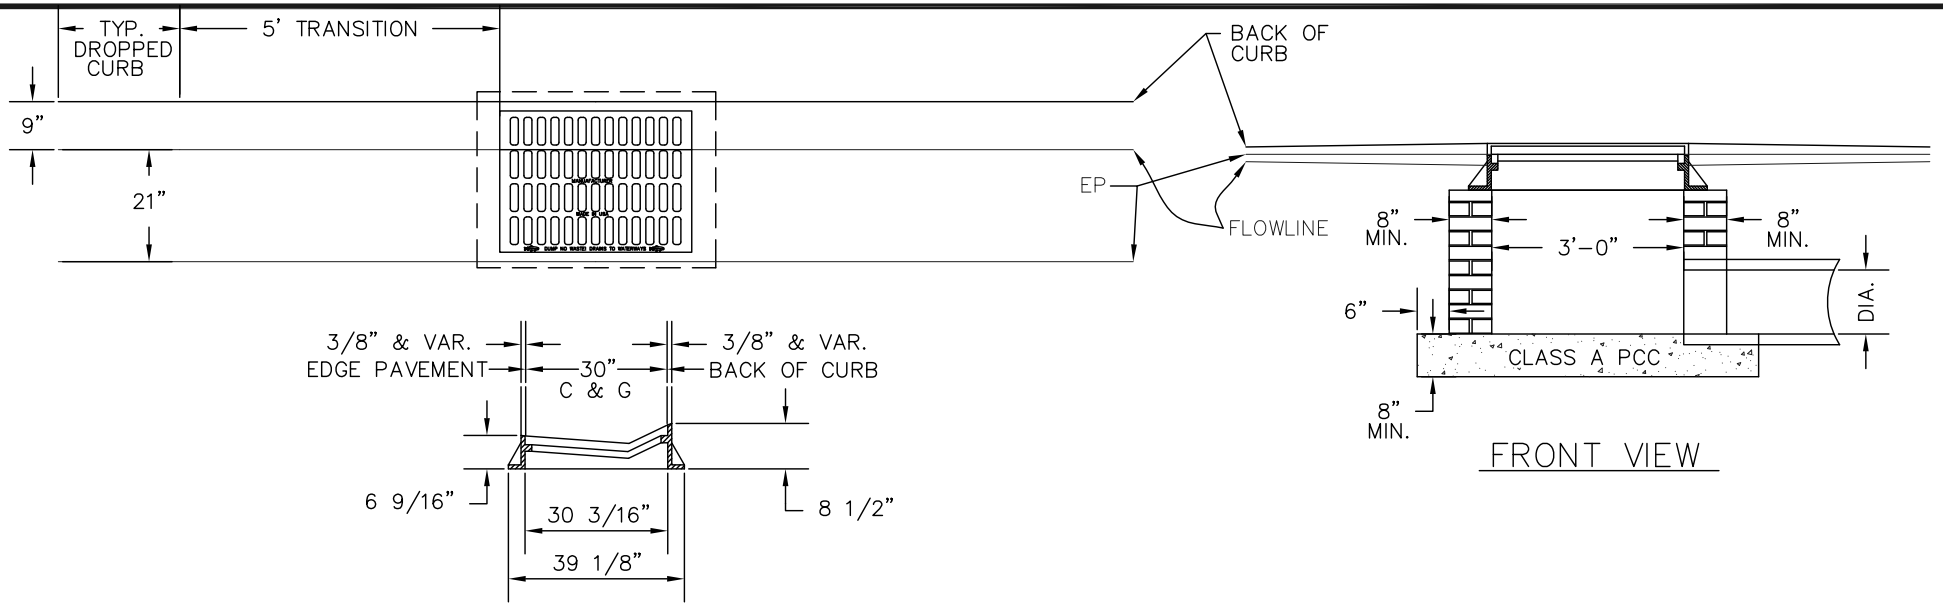

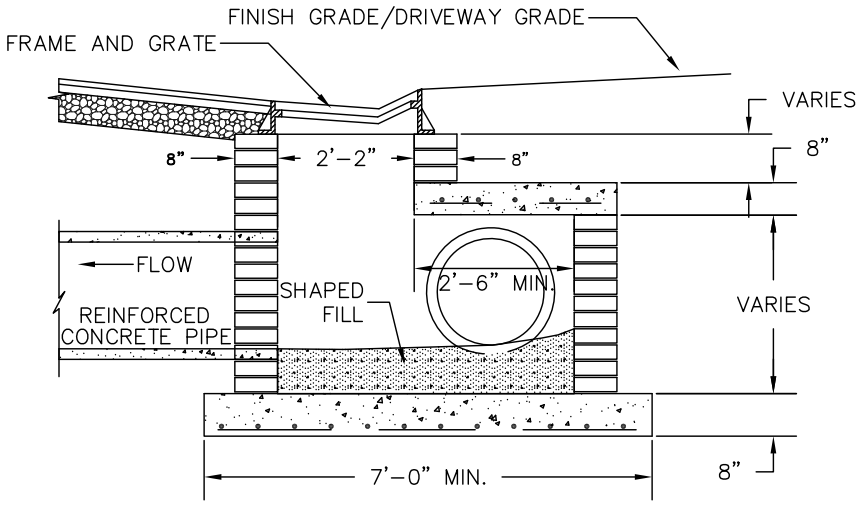

SECTION WITH DRAINAGE AT BACK OF CURB

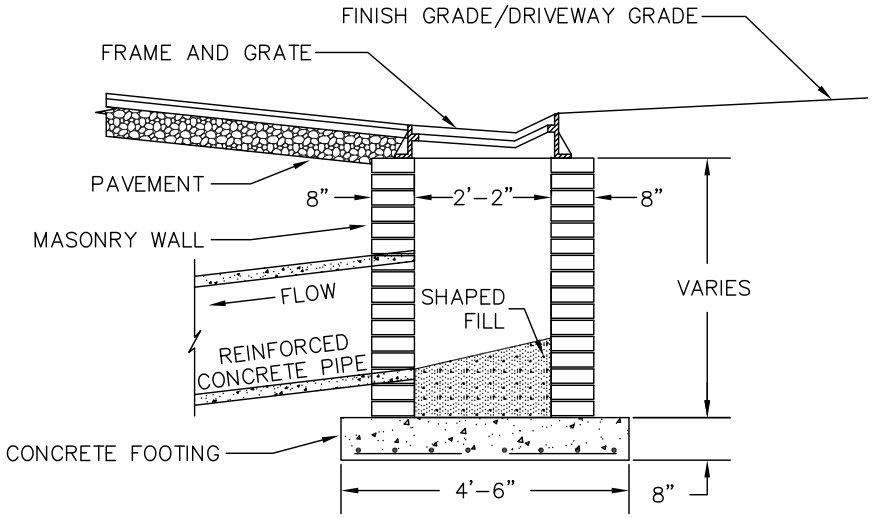

SECTION WITH DRAINAGE UNDER STREET

CITY OF HIGH POINT
NORTH CAROLINA
ENGINEERING SERVICES DEPARTMENT

APPROVED...MARCH 20....,20.07

BKR

.....
DIRECTOR

ISSUED 03-20-07
REVISIONS

STANDARD DRAWING FOR

DROPPED CURB & GUTTER INLET

DROP_CG_INL1.DWG

420.00

SHEET 1 OF 2